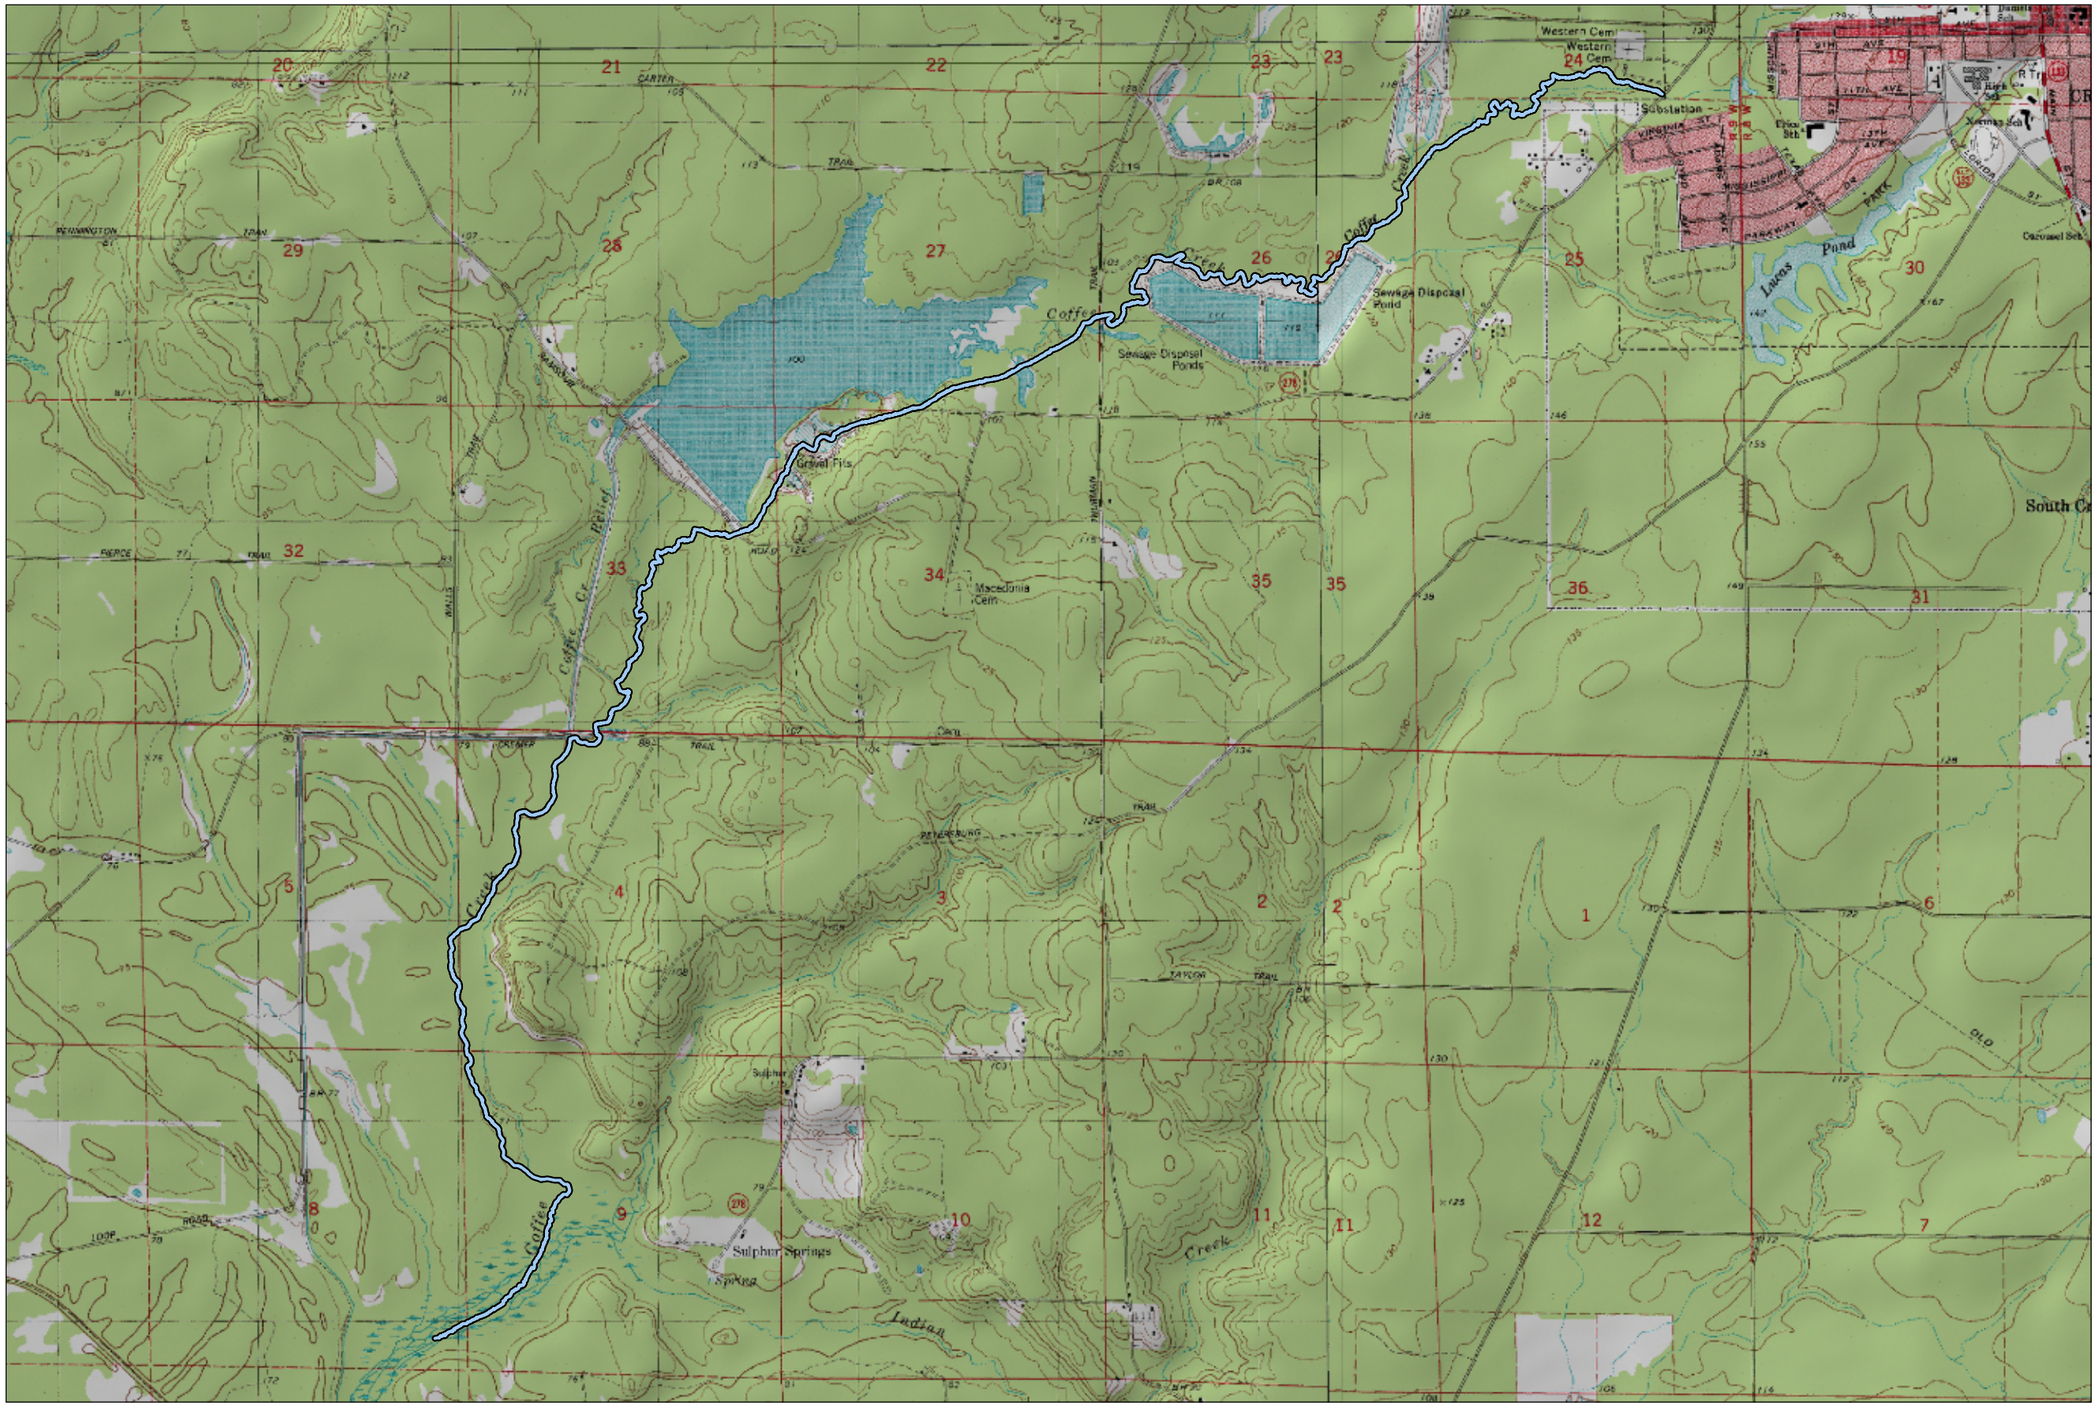

3,100

Feet

Corrected Coffee Creek Route

NO	DATE	REVISION	BY	CK.	APPR.

DESIGNED BY	TLG
CHECKED BY	TLG
APPR. BY	TLG
DRAWN BY	ALB

GBMc
Strategic Environmental Services
219 Brown Lane
Bryant, Arkansas 72022

SHEET TITLE

COFFEE CREEK
SHAPEFILE REFERENCE MAP

JOB NAME

COFFEE CREEK DELINEATION

CROSSETT
ASHLEY COUNTY, ARKANSAS

PROJECT NO.	2064-15-500
DATE	12/11/2015
SCALE	SHOWN
REV. NO	R#
DWG. NO.	1